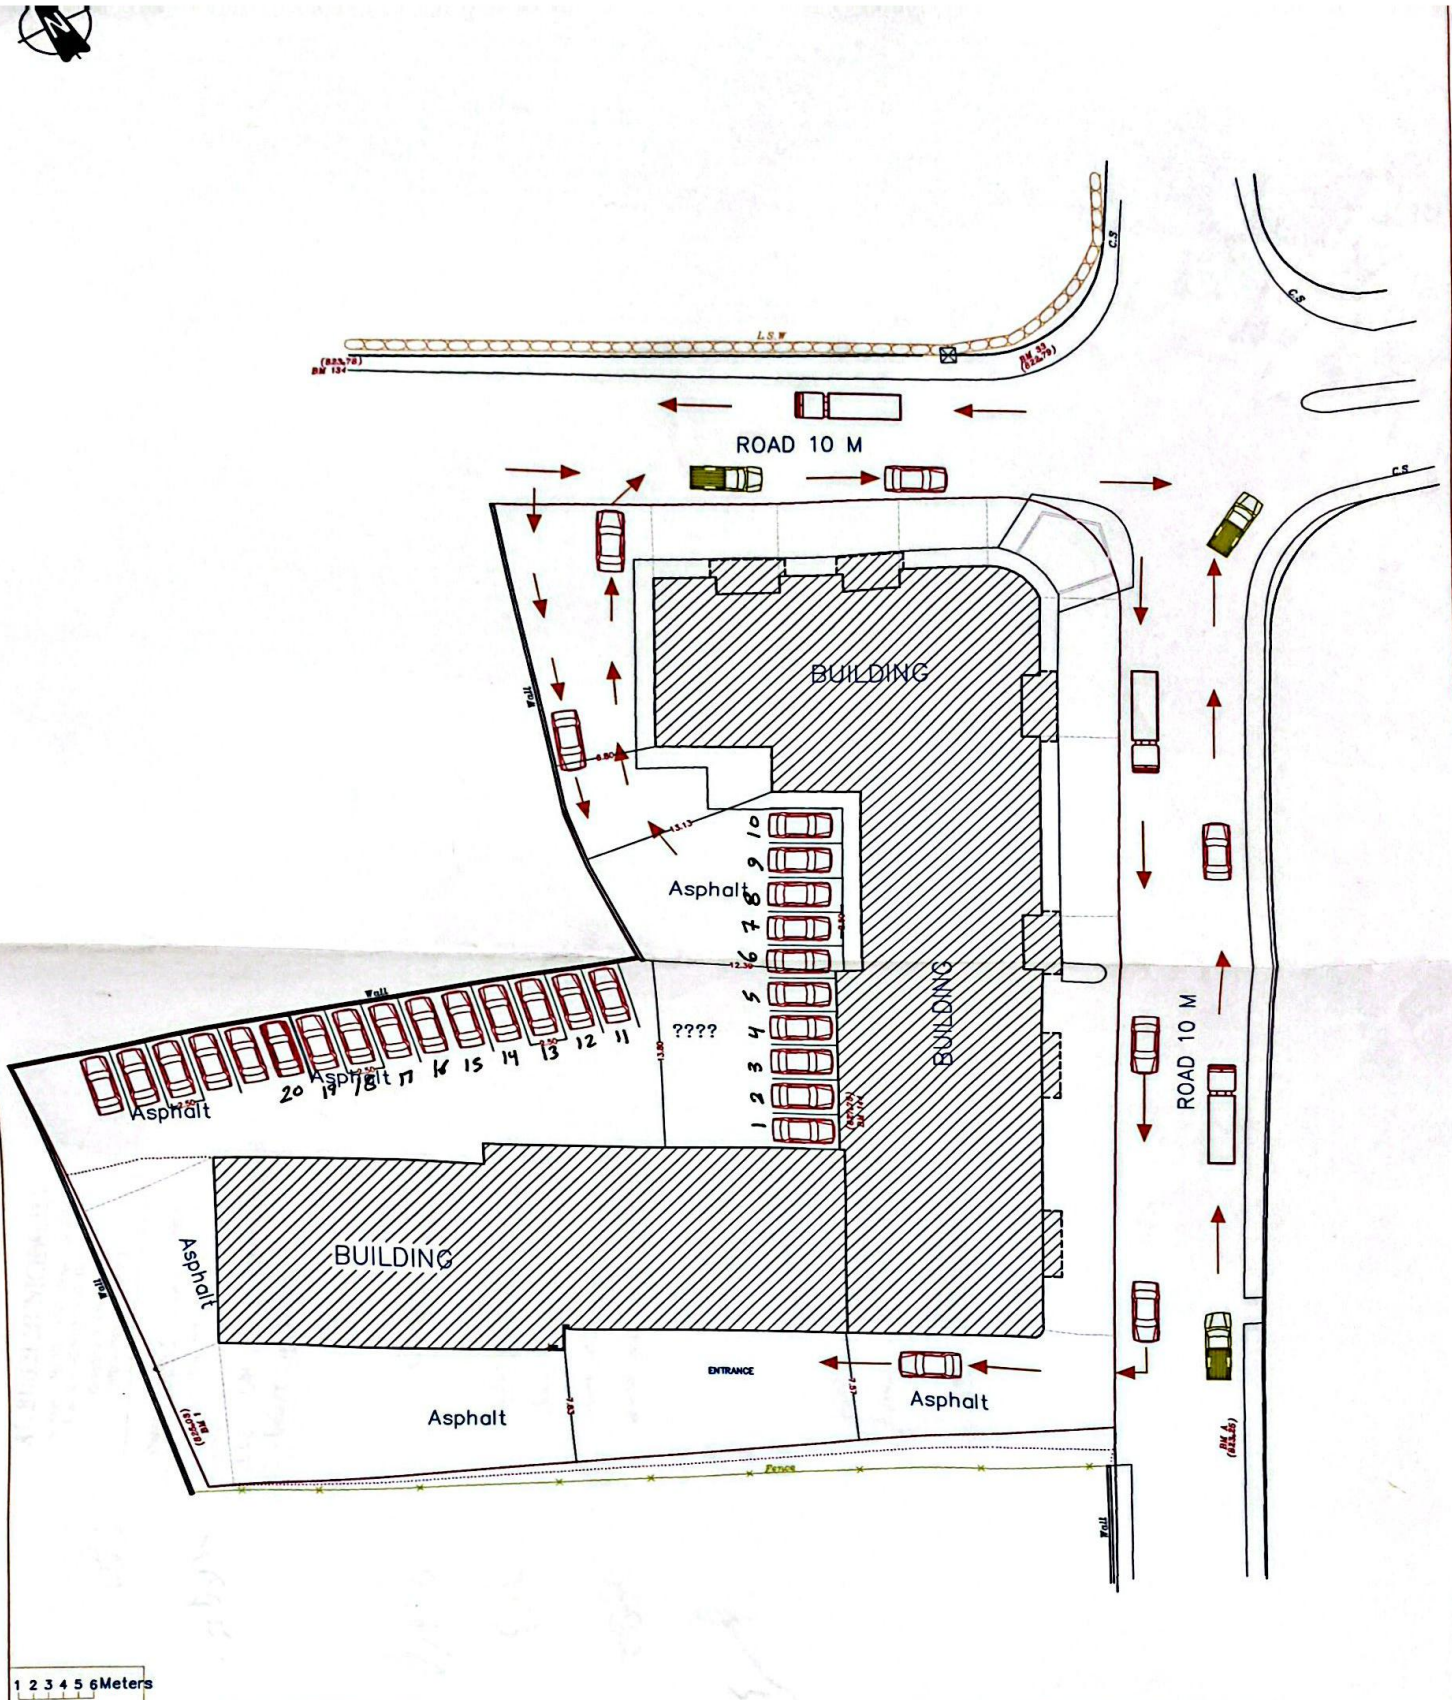

C:\Mouhannad\scketch\gg11.jpg

InEx for Engineering
18 Al-Nuzha Street — Ramallah
TeleFax: 02-2965641
Email: InEx2000@gmail.com

Drawing Details:

Site Plan

Scale 1/250

Project Name:

???? ??? ???? ???????

Scanned with CamScanner